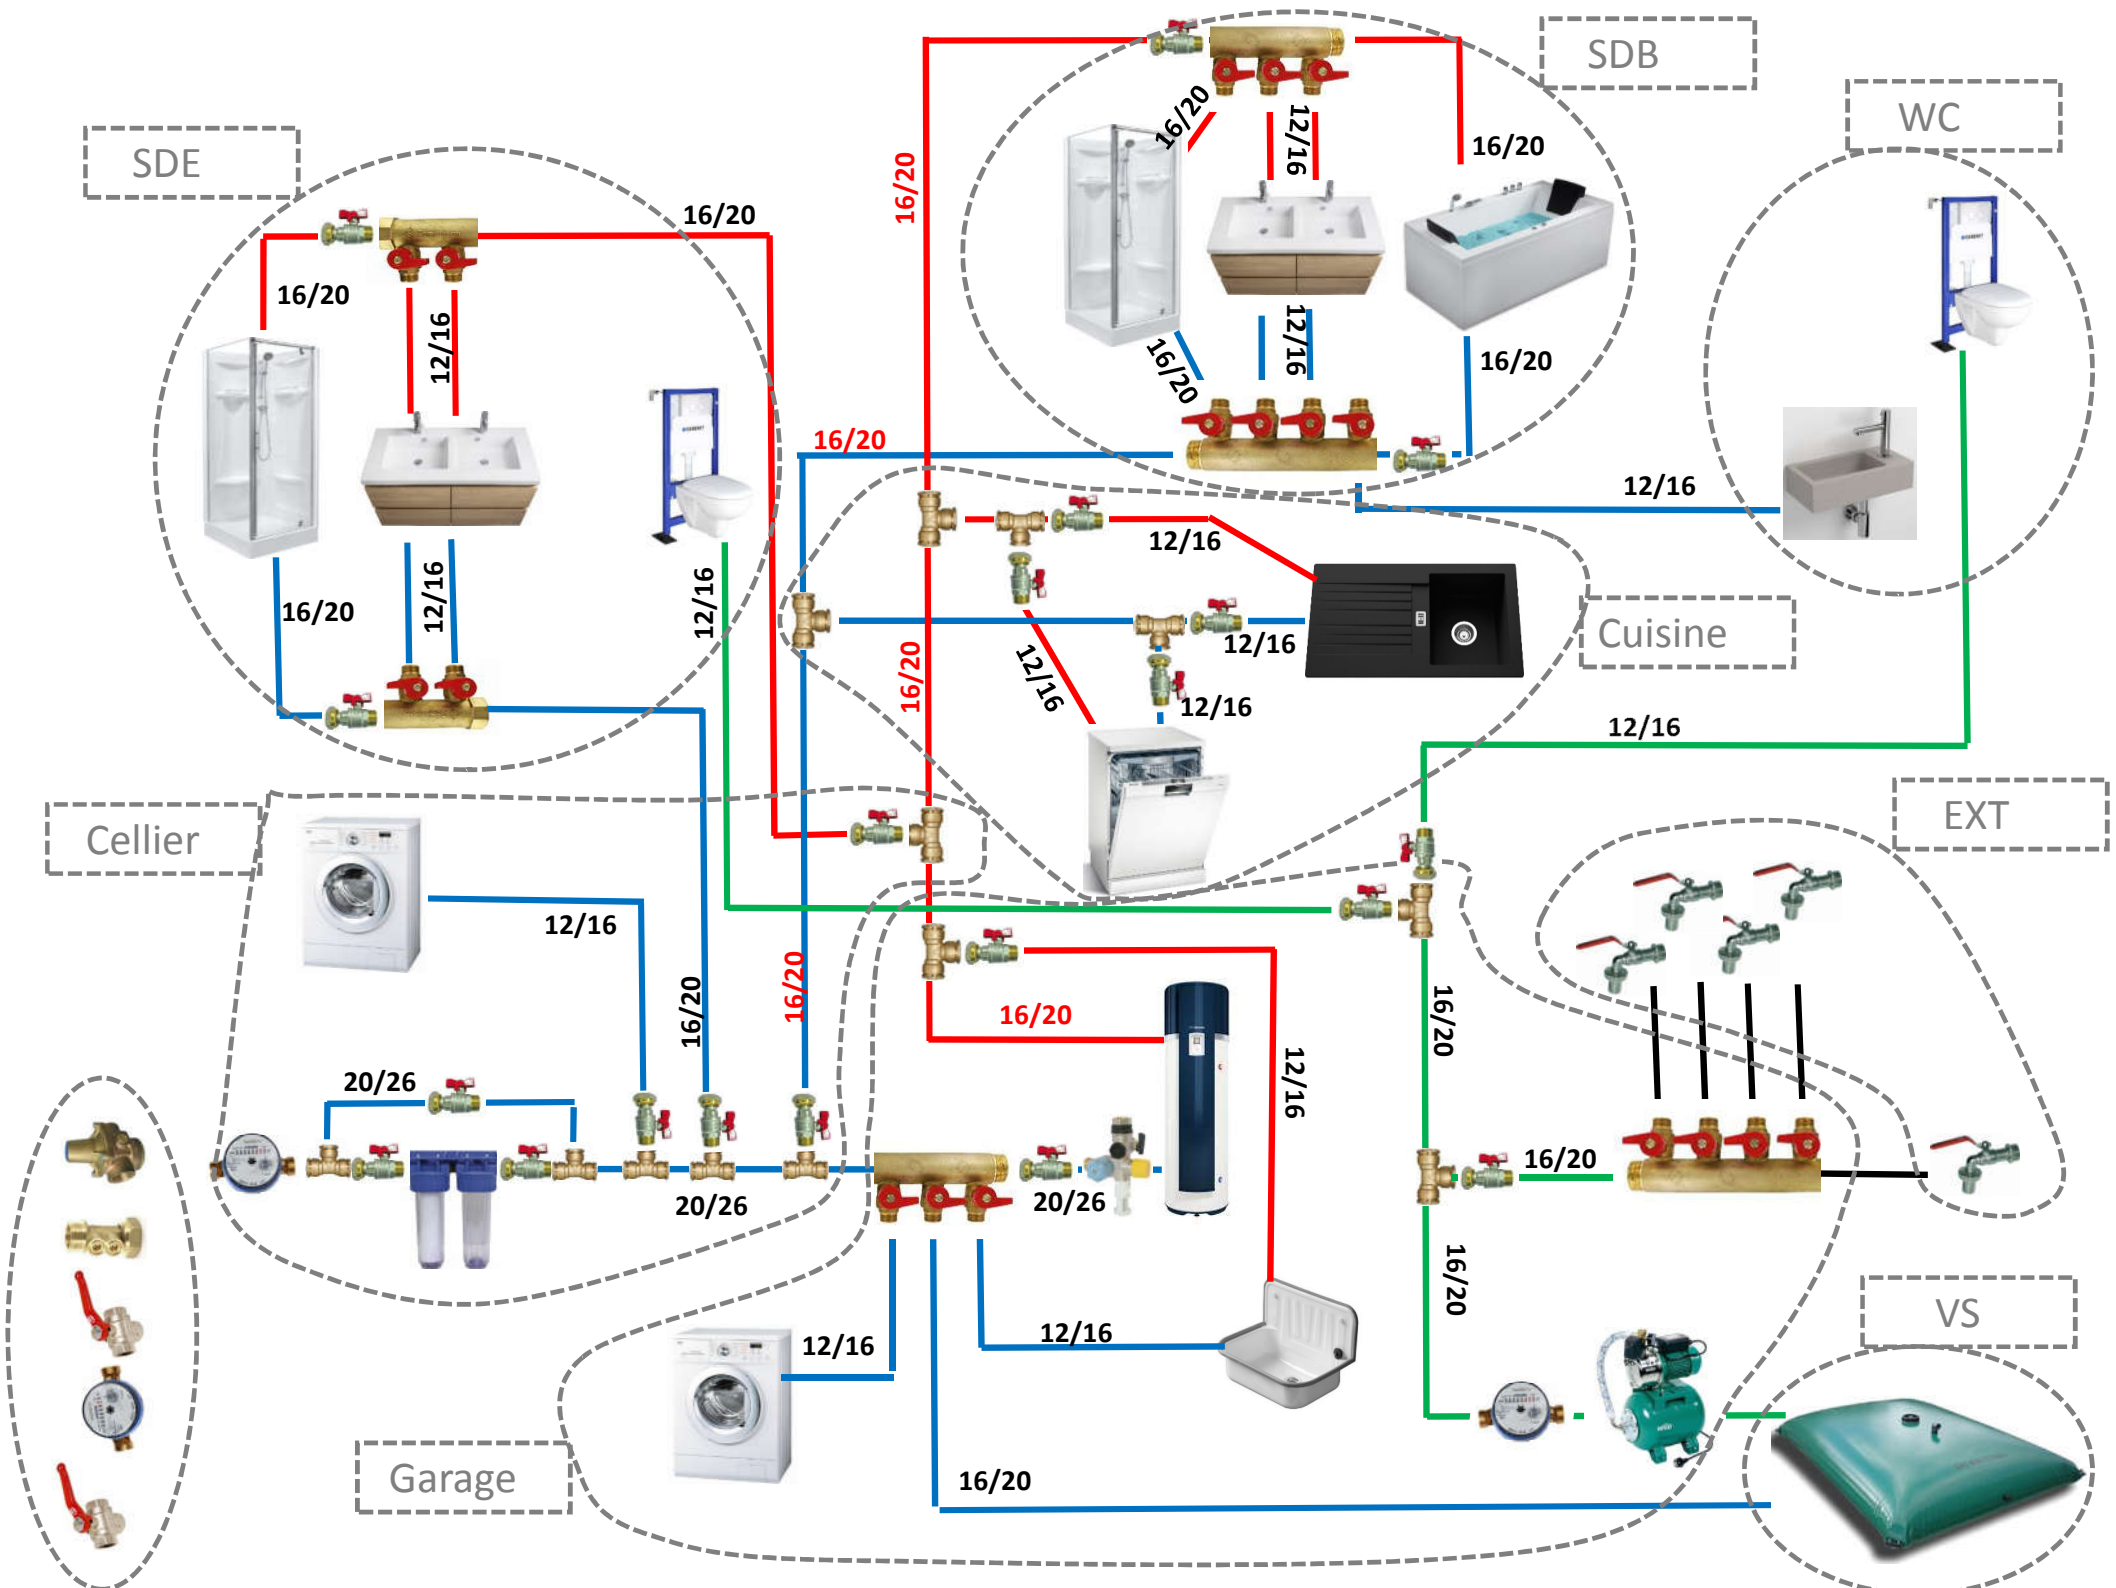
SDB
WC
SDE
Cuisine
Cellier
EXT
Garage
VS
16/20
12/16
20/26